NEW GEL STRINGS:

0. R00 CLEAR
1. R09 PALE AMBER GOLD
2. R20 MEDIUM AMBER
3. R23 ORANGE
4. R26 LIGHT RED
5. R39 SKELTON EXOTIC
6. R49 MEDIUM PURPLE
7. R357 ROYAL LAVENDER
8. R59 INDIGO
9. R80 PRIMARY BLUE
10. R83 MEDIUM BLUE

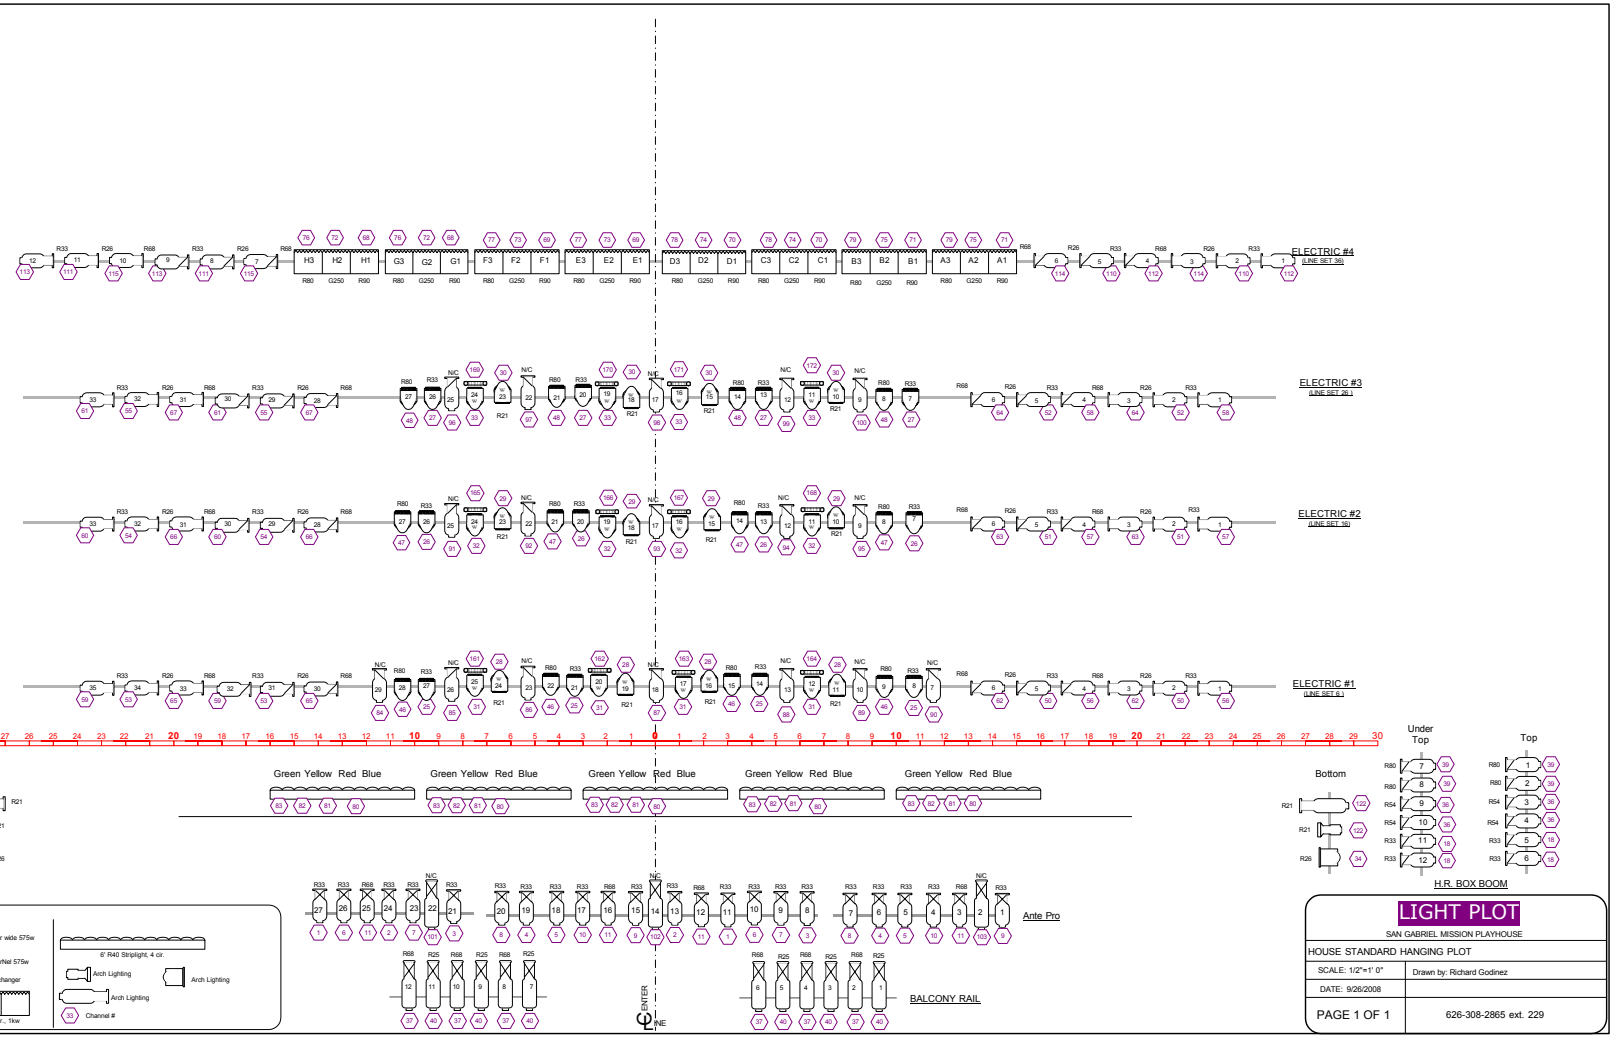

LIGHT PLOT

SAN GABRIEL MISSION PLAYHOUSE

HOUSE STANDARD HANGING PLOT	
SCALE: 1/2"=1' 0"	Drawn by: Richard Godinez
DATE: 9/26/2008	
PAGE 1 OF 1	626-308-2865 ext. 229